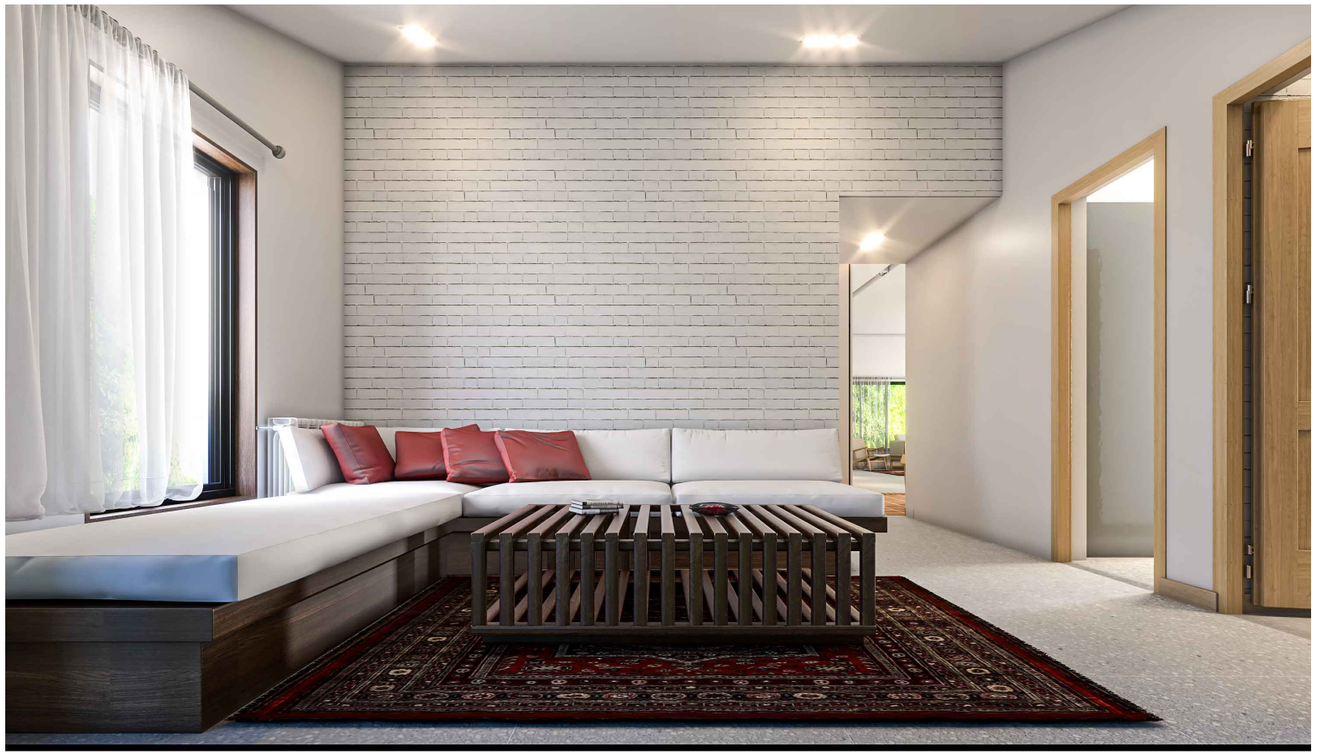

01 SOFA 3D VIEW
SCALE N.T.S

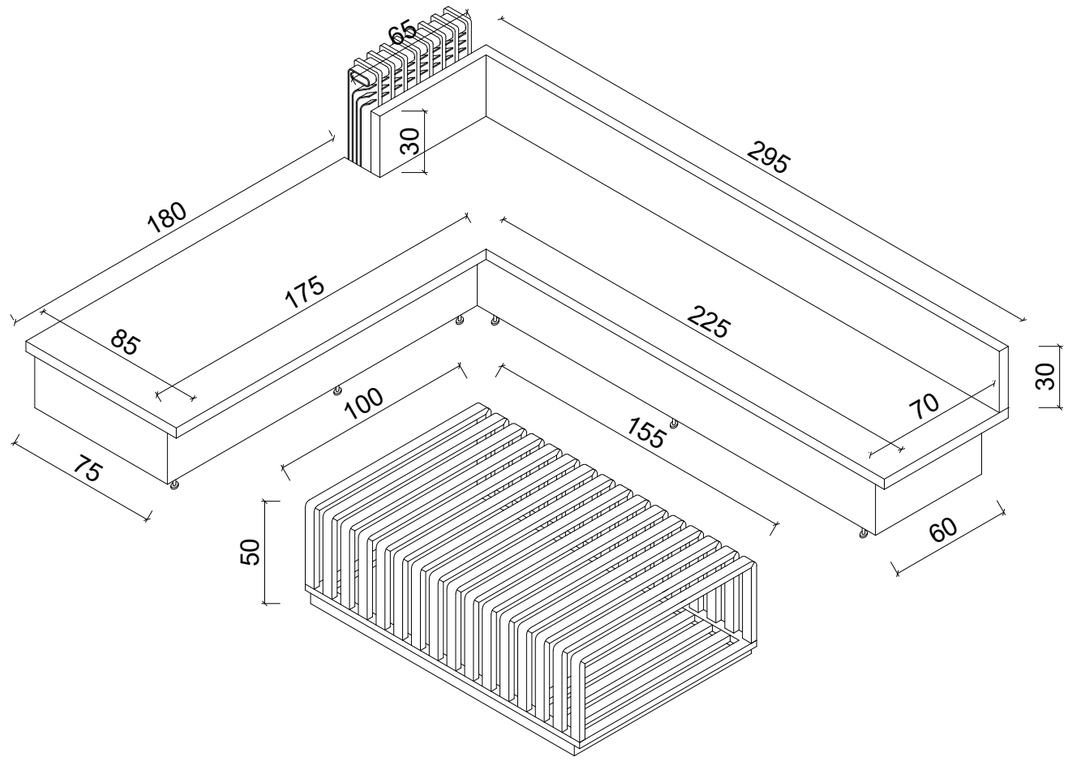

02 SOFA ISOMETRIC VIEW
SCALE 1:30

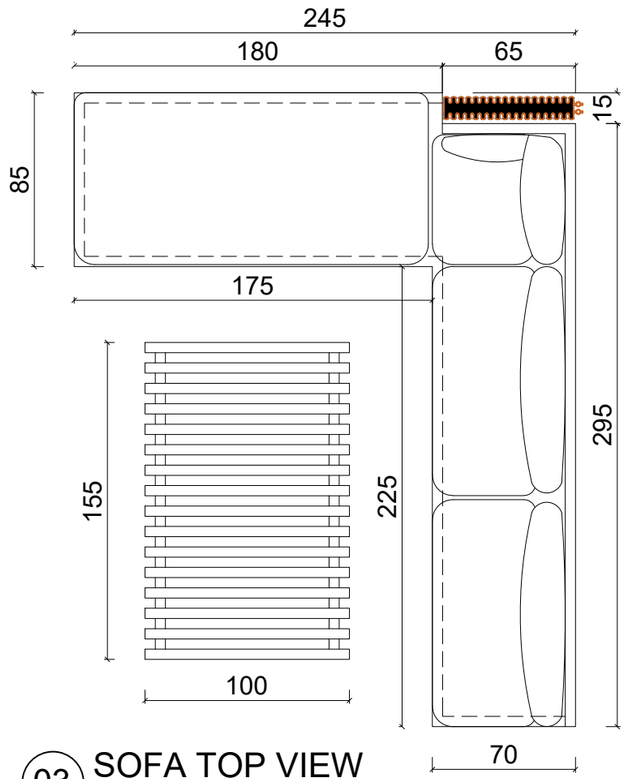

03 SOFA TOP VIEW
SCALE 1:30

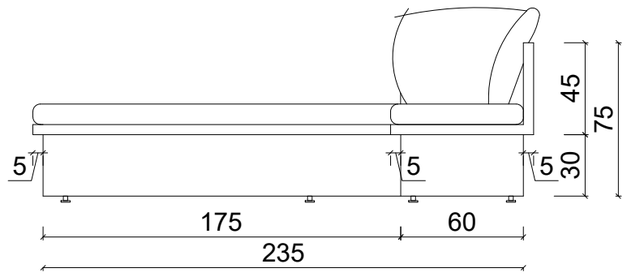

04 SOFA SIDE VIEW
SCALE 1:30

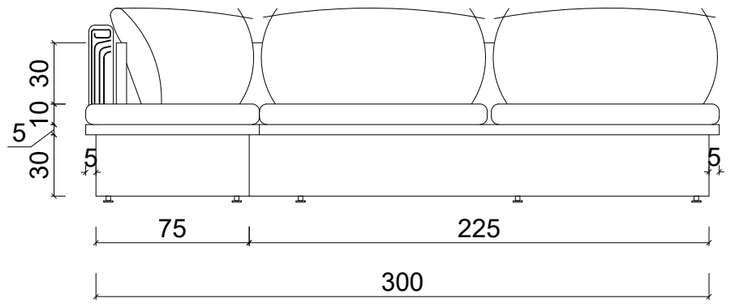

05 SOFA FRONT VIEW
SCALE 1:30

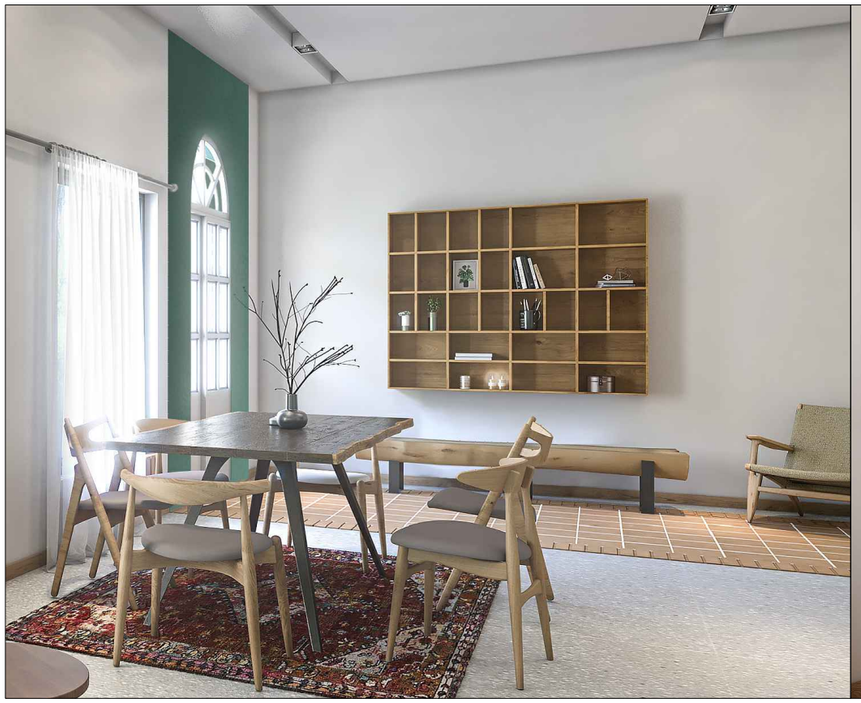

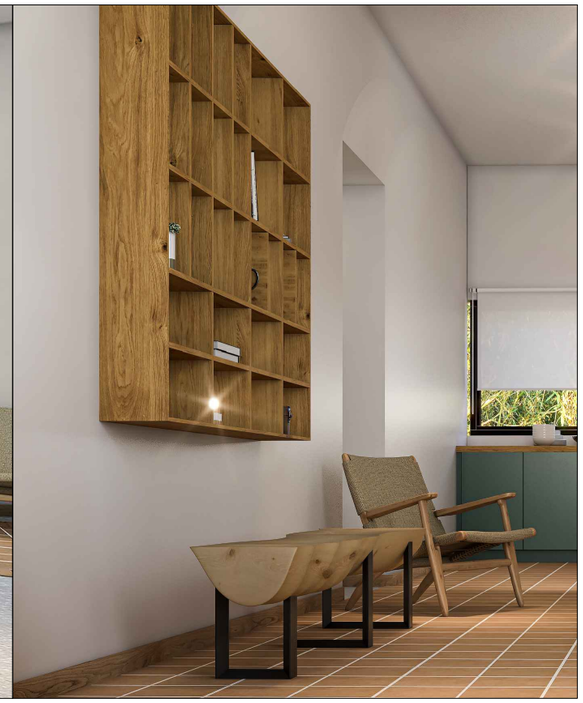

01 BOOKCASE 3D VIEWS

SCALE N.T.S

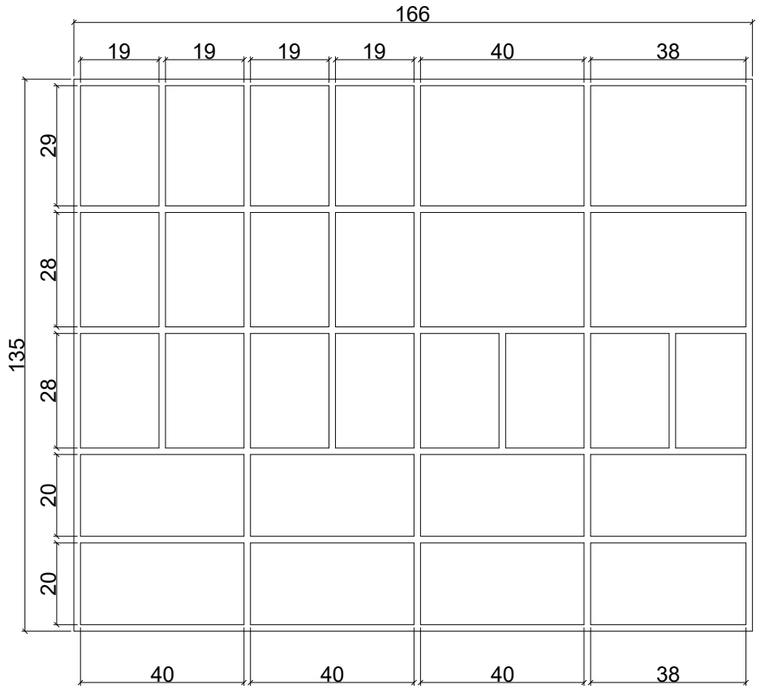

02 FRONT VIEW

SCALE 1:15

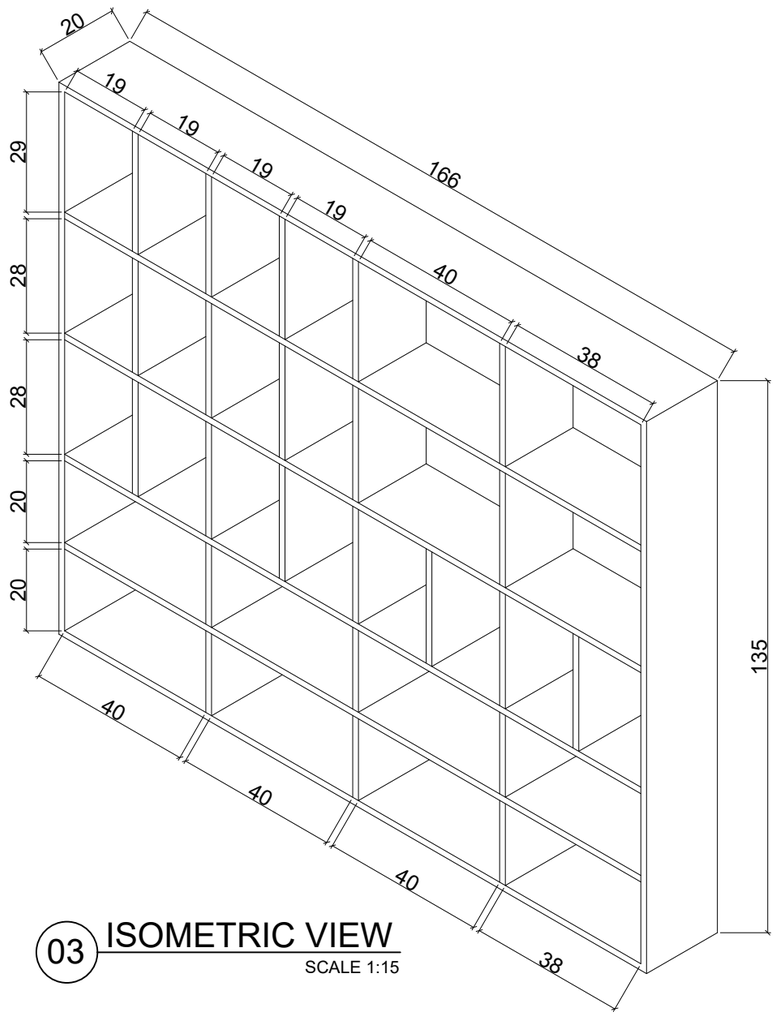

03 ISOMETRIC VIEW

SCALE 1:15

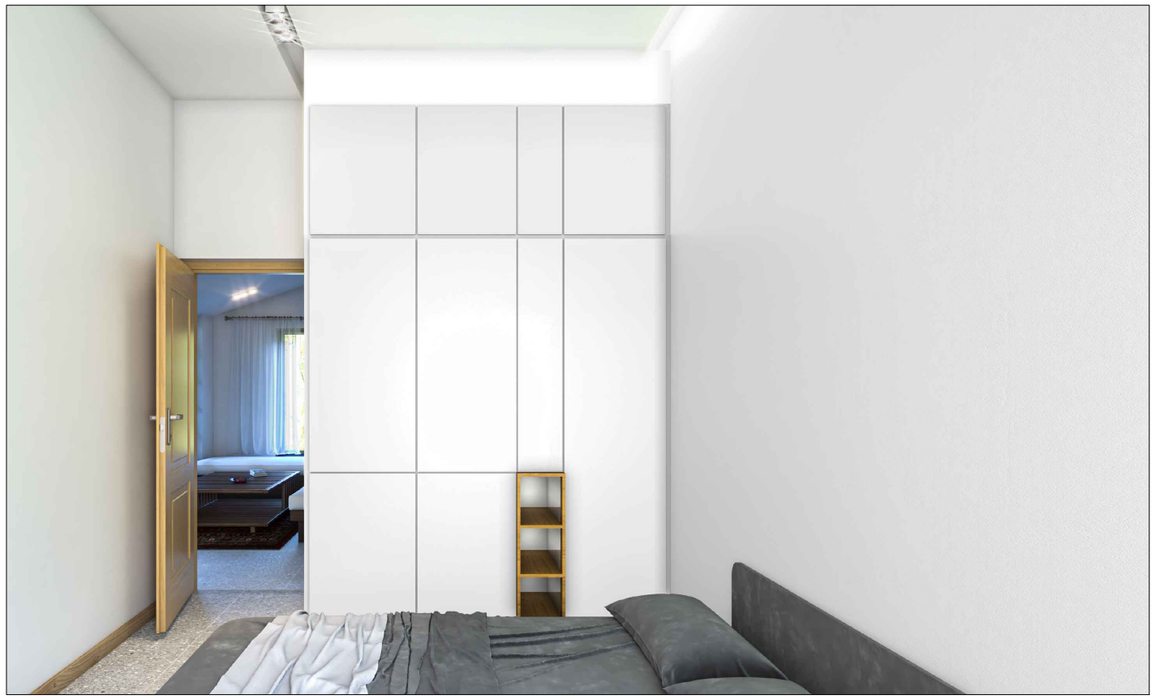

01 CUPBOARD 3D VIEWS

SCALE N.T.S

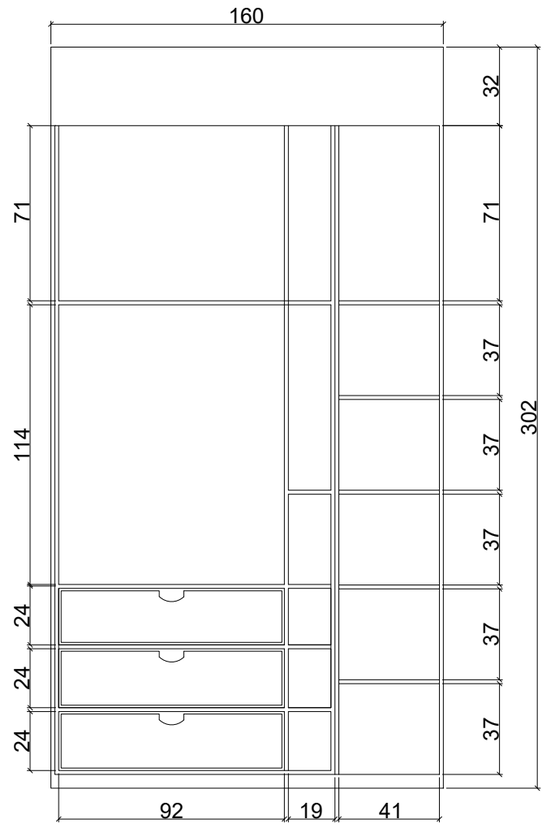

02 FRONT VIEW

SCALE 1:25

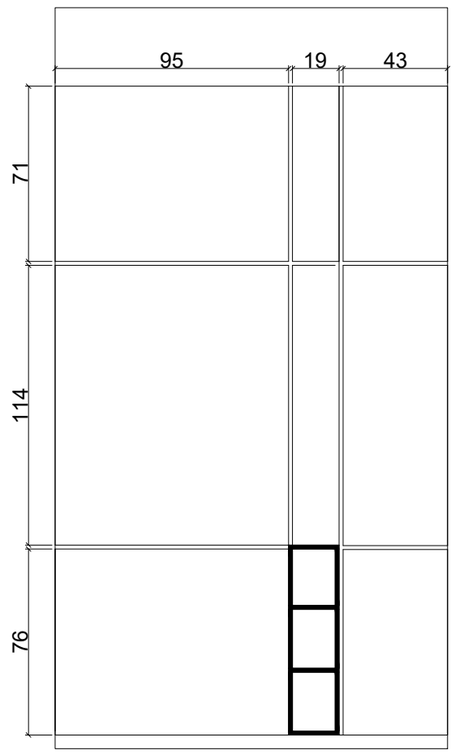

03 CUPBOARD ELEVATION

SCALE 1:25

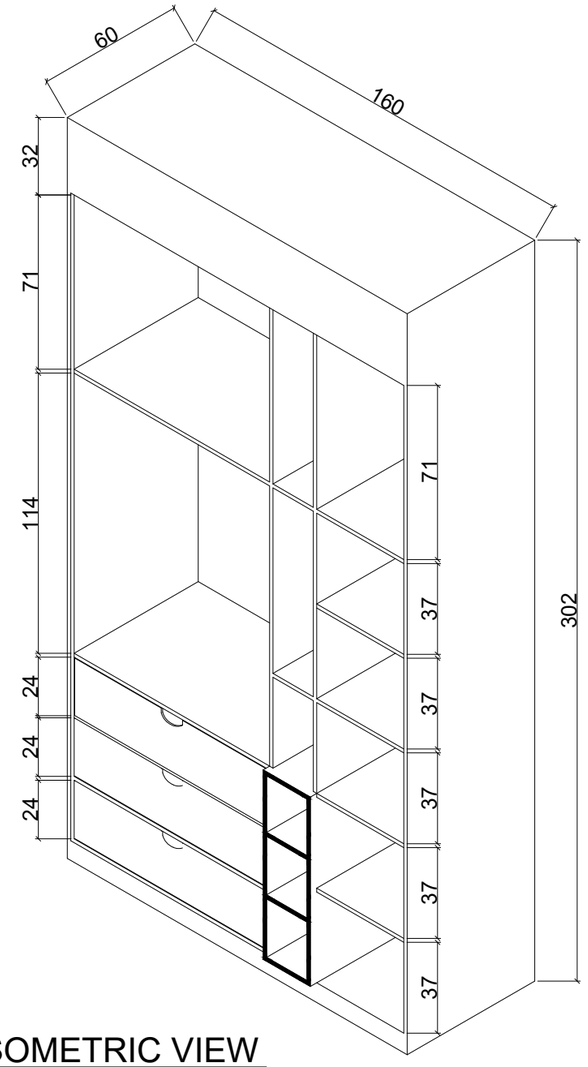

04 ISOMETRIC VIEW

SCALE 1:25

01 CUPBOARD 3D VIEWS

SCALE N.T.S

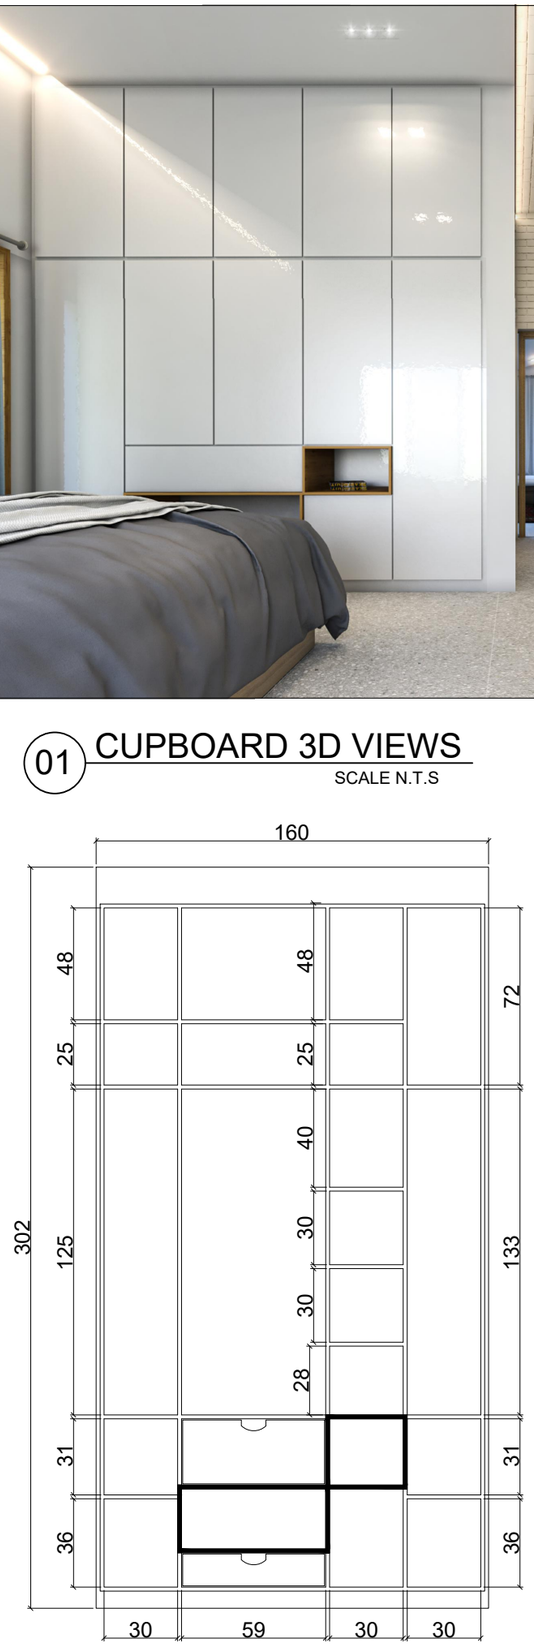

02 CUPBOARD SECTION

SCALE 1:25

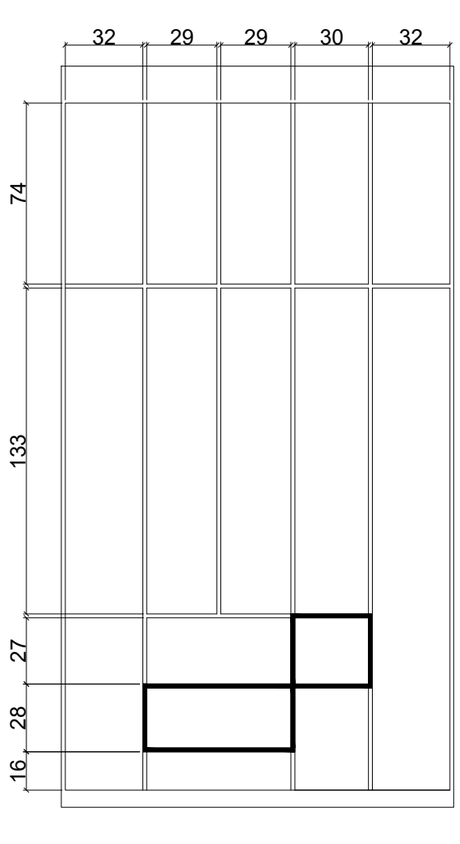

03 CUPBOARD ELEVATION

SCALE 1:25

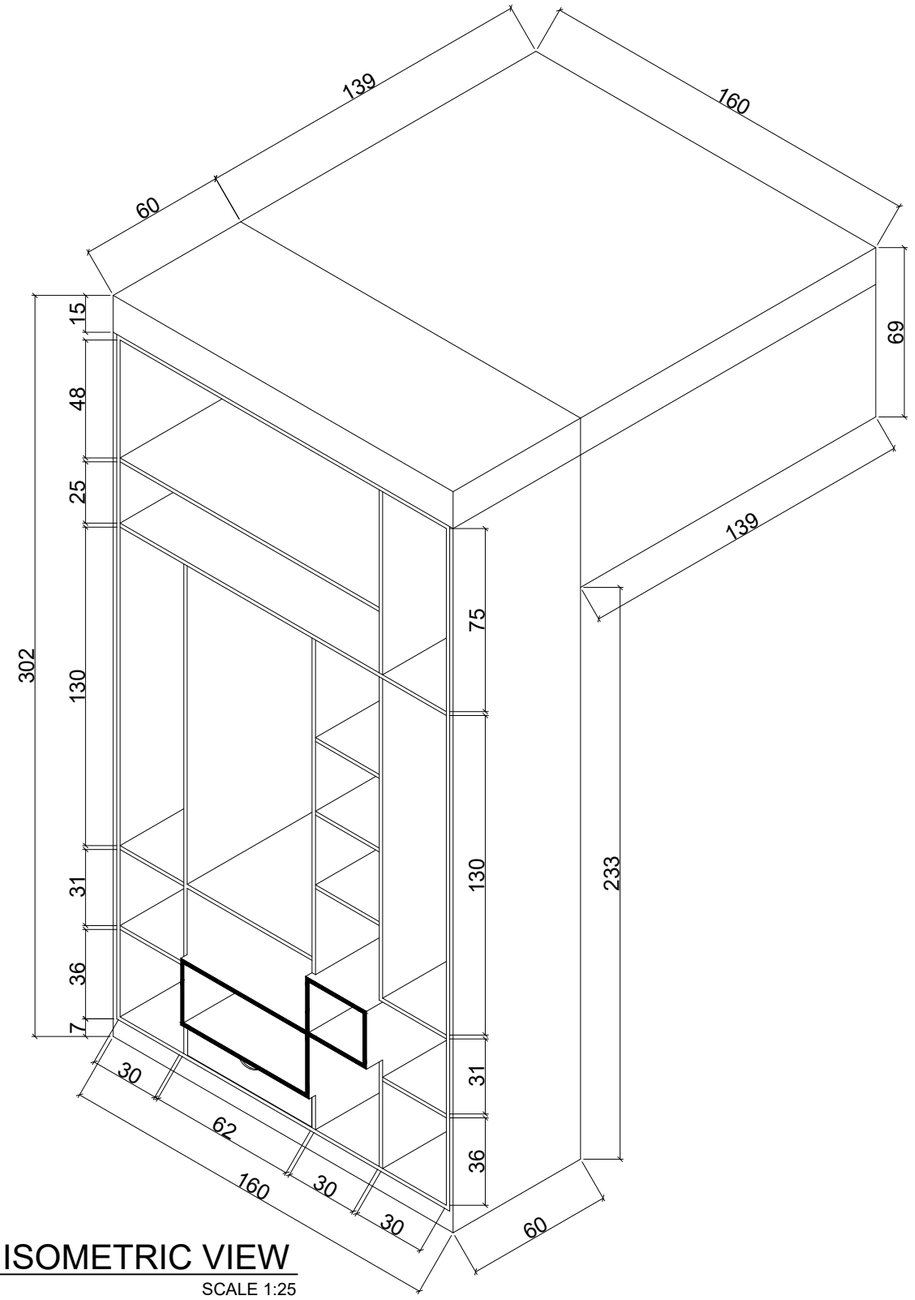

04 ISOMETRIC VIEW

SCALE 1:25

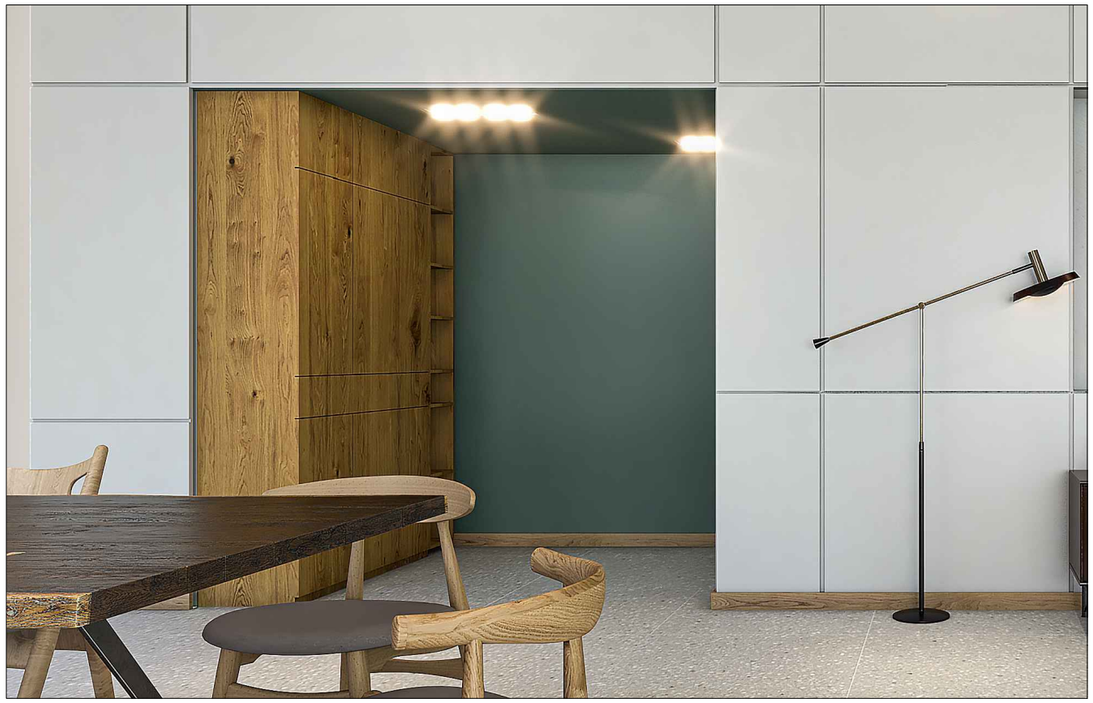

01 CUPBOARD 3D VIEWS

SCALE N.T.S

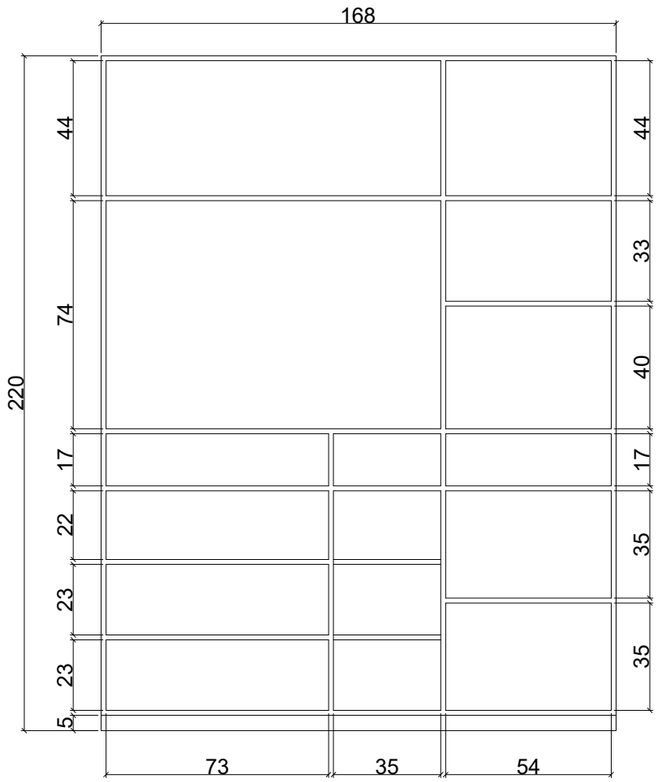

02 CUPBOARD SECTION

SCALE 1:20

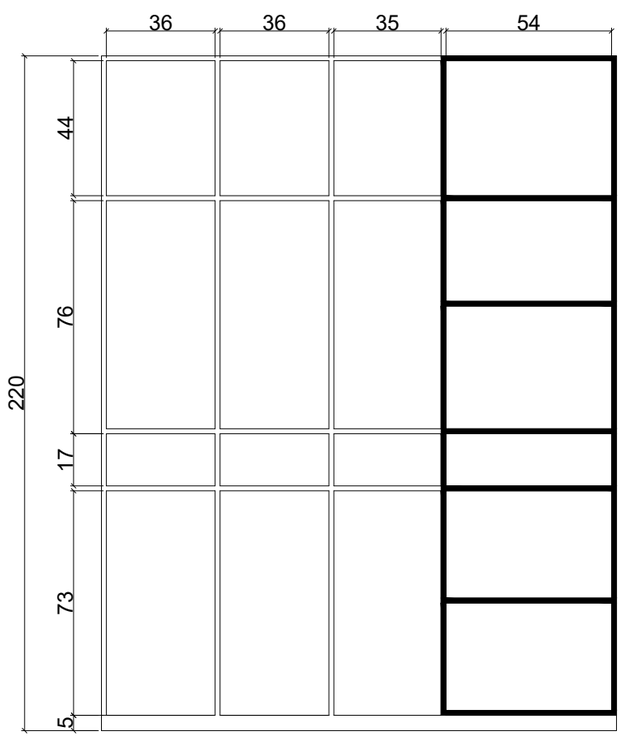

03 CUPBOARD ELEVATION

SCALE 1:20

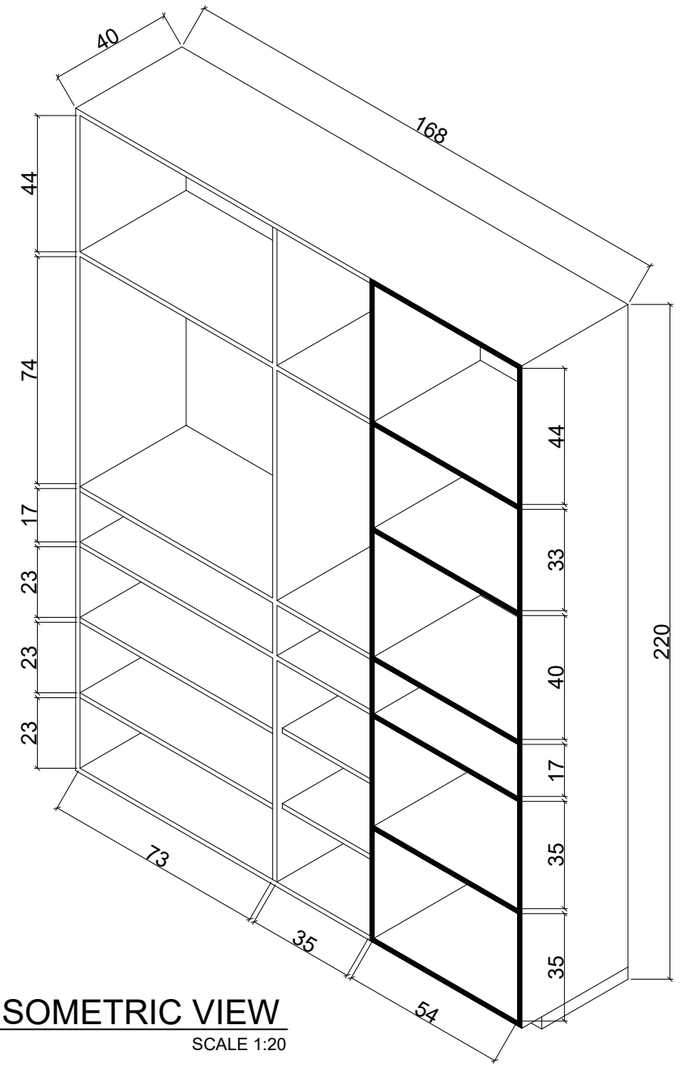

03 ISOMETRIC VIEW

SCALE 1:20

01 CUPBOARD 3D VIEWS

SCALE N.T.S

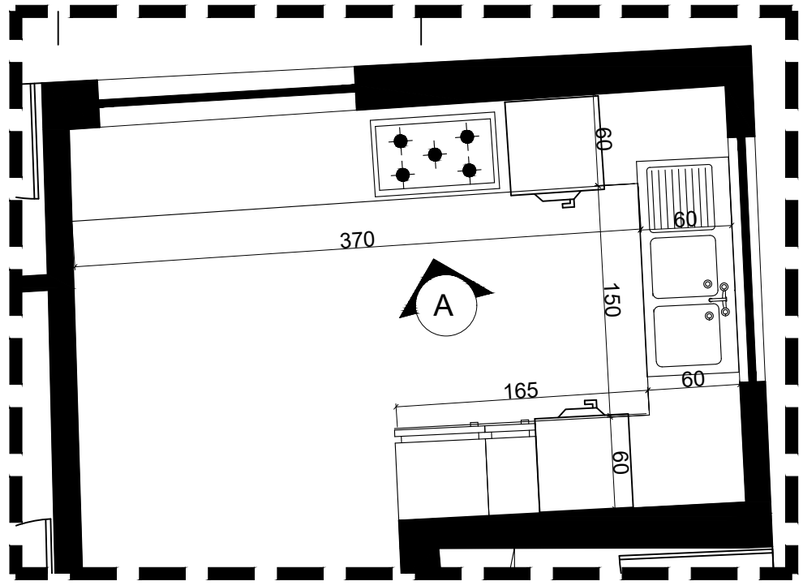

KEY PLAN

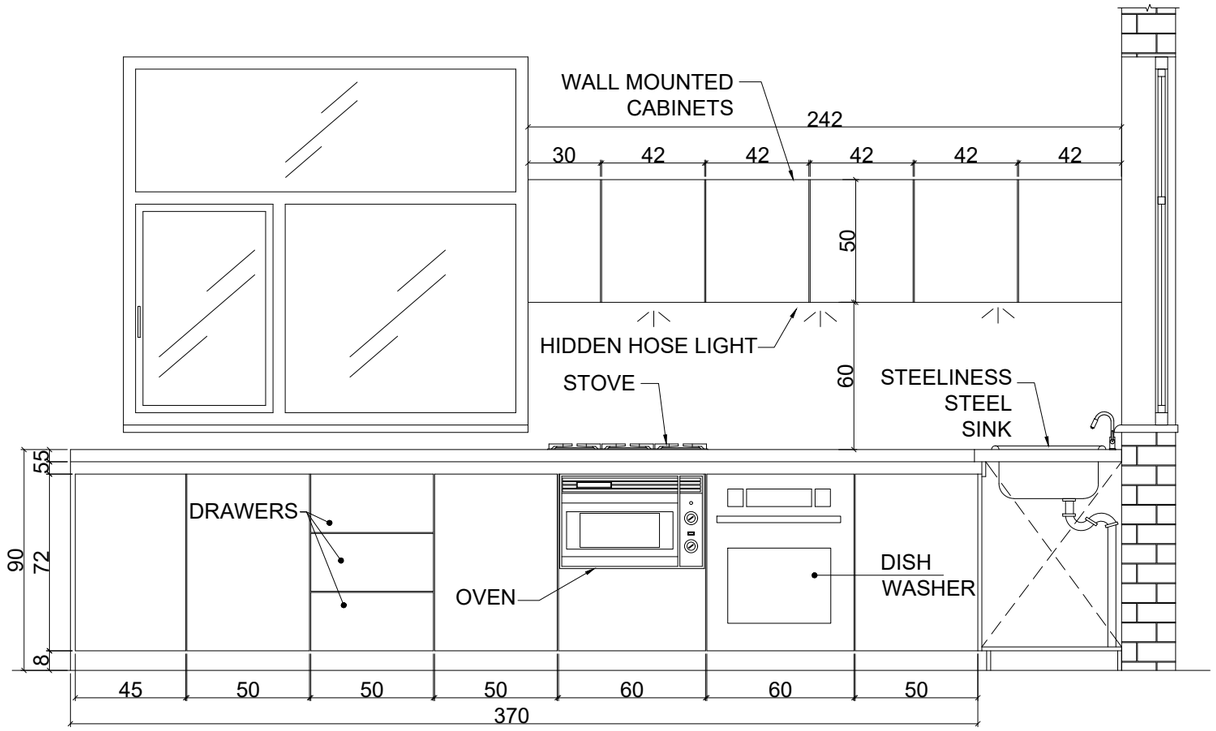

02 ELEVATION A

SCALE 1:25

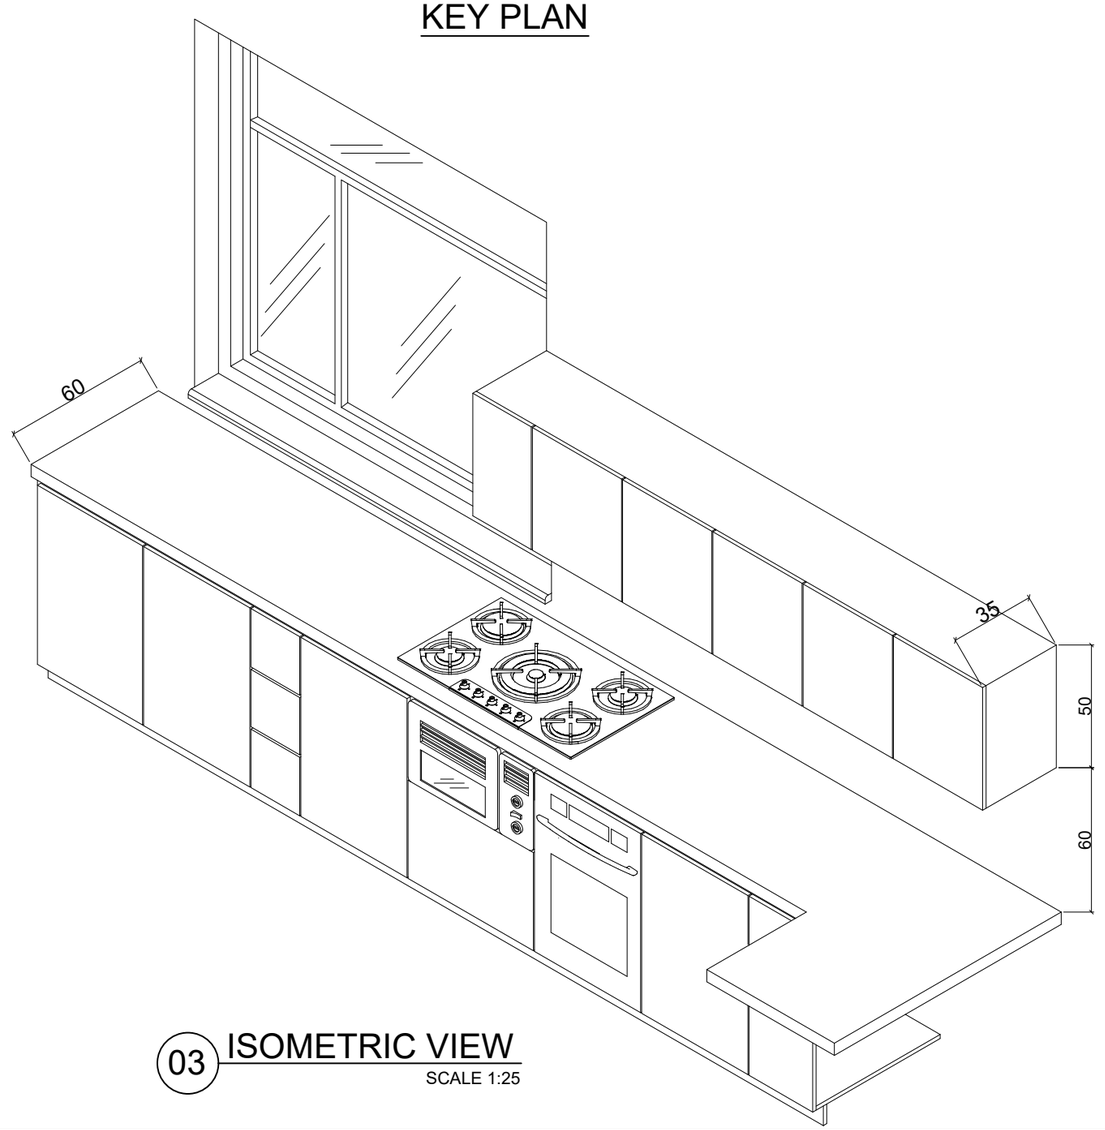

03 ISOMETRIC VIEW

SCALE 1:25

01 CUPBOARD 3D VIEWS

SCALE N.T.S

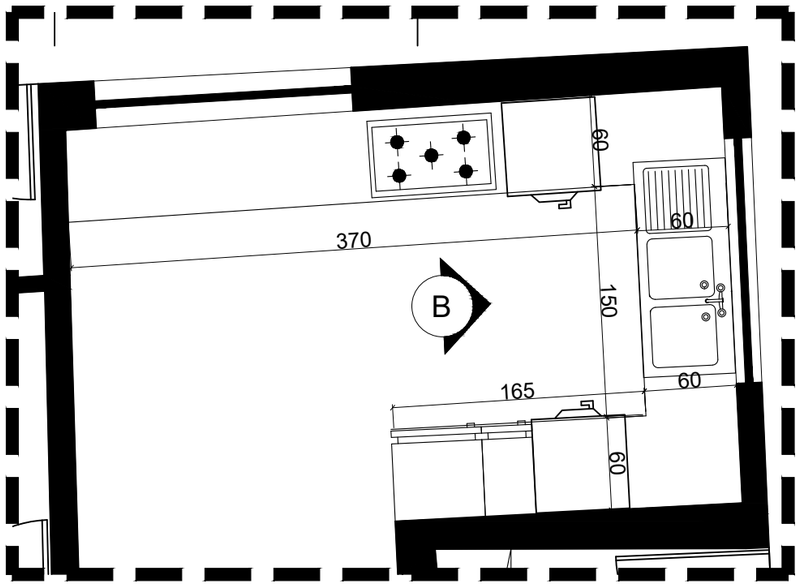

KEY PLAN

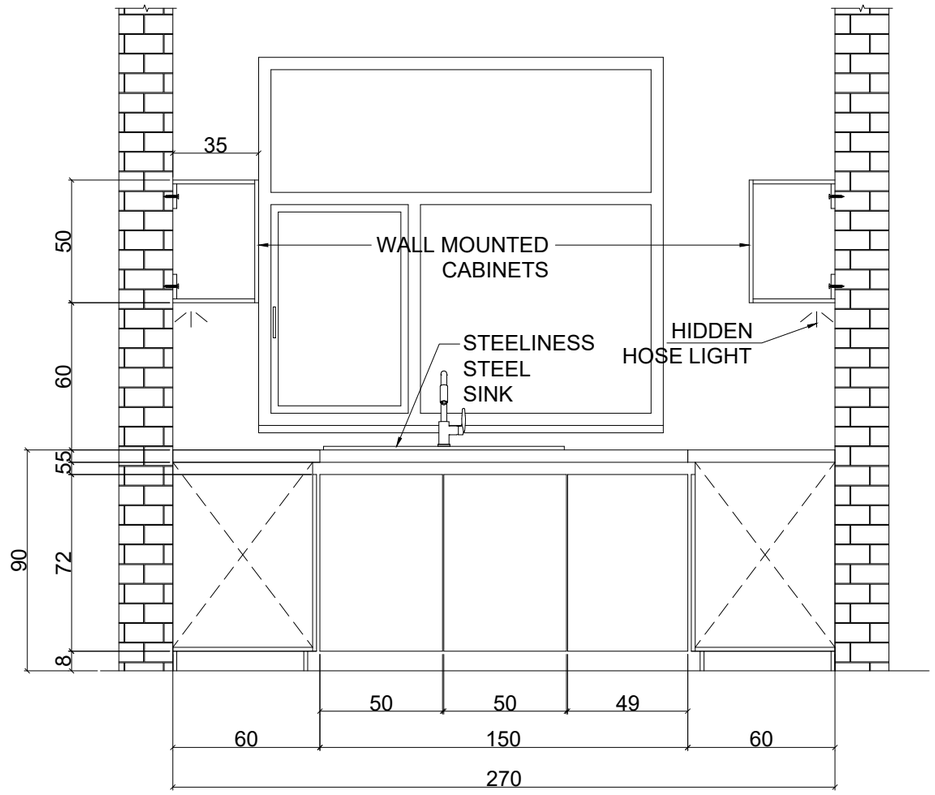

02 ELEVATION B

SCALE 1:25

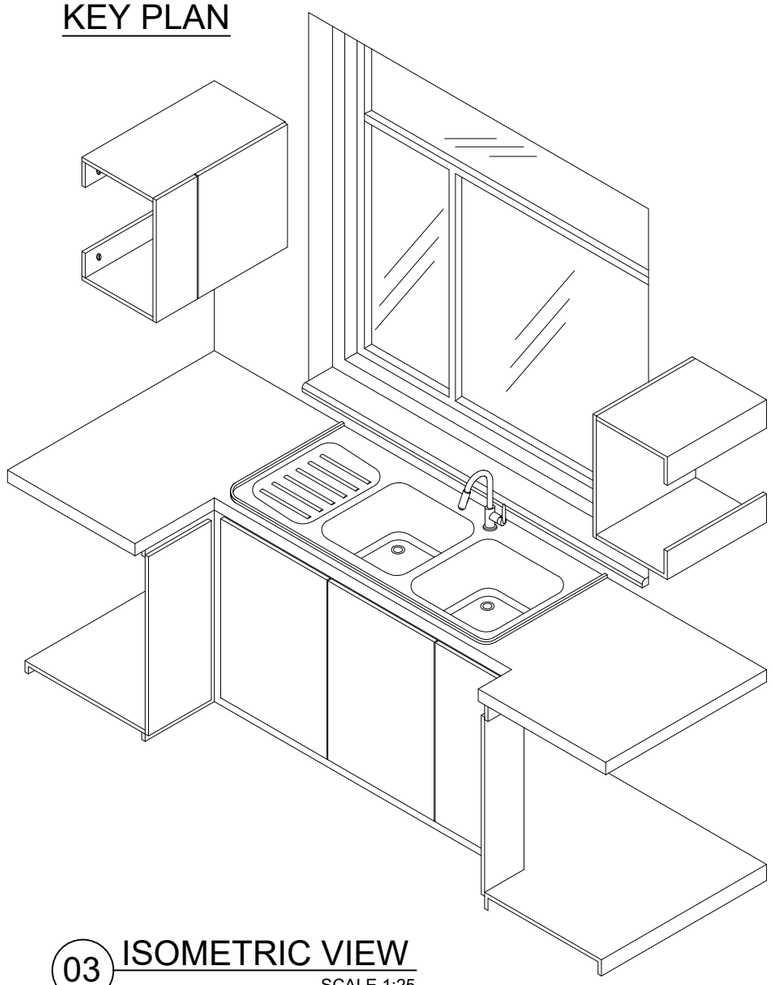

03 ISOMETRIC VIEW

SCALE 1:25

01 CUPBOARD 3D VIEWS

SCALE N.T.S

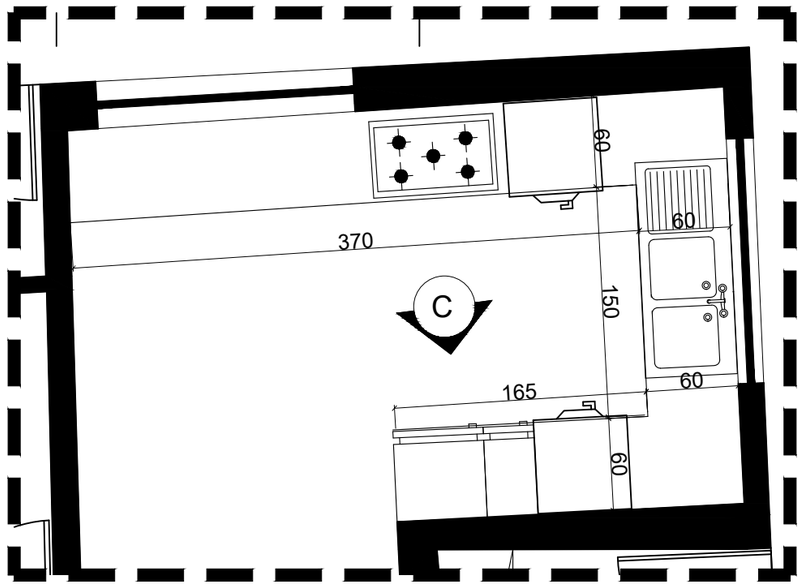

KEY PLAN

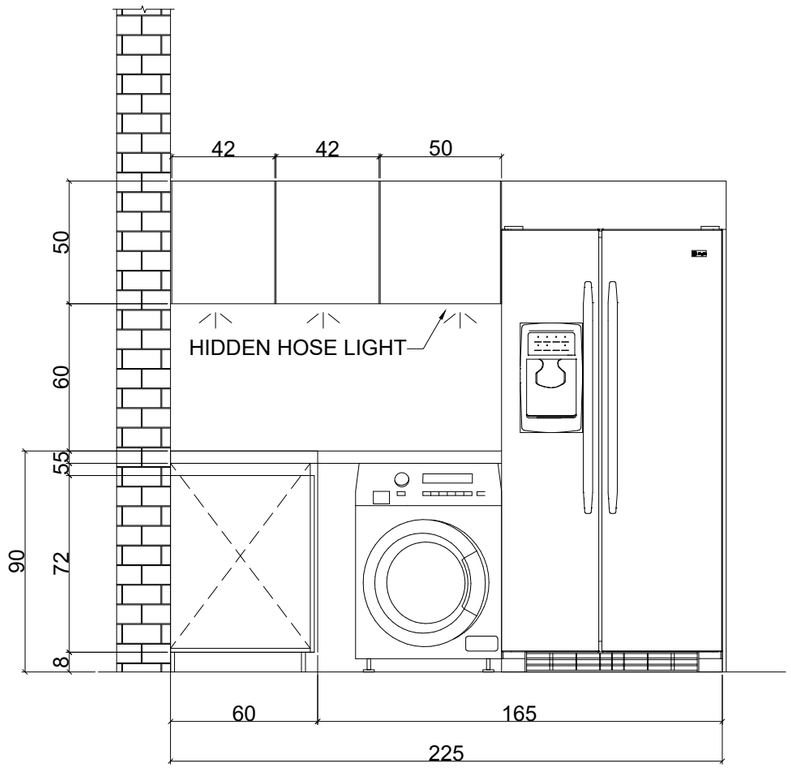

02 ELEVATION C

SCALE 1:25

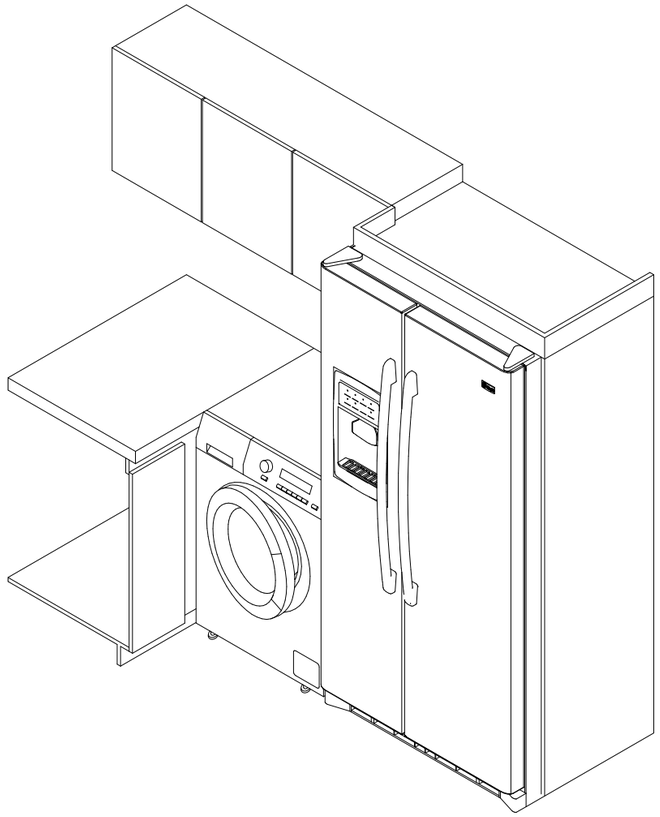

03 ISOMETRIC VIEW

SCALE 1:25